A-A

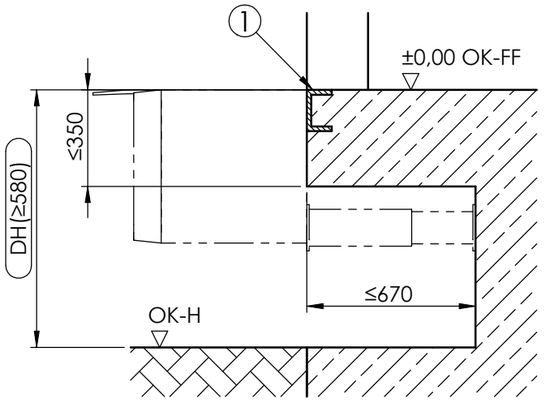

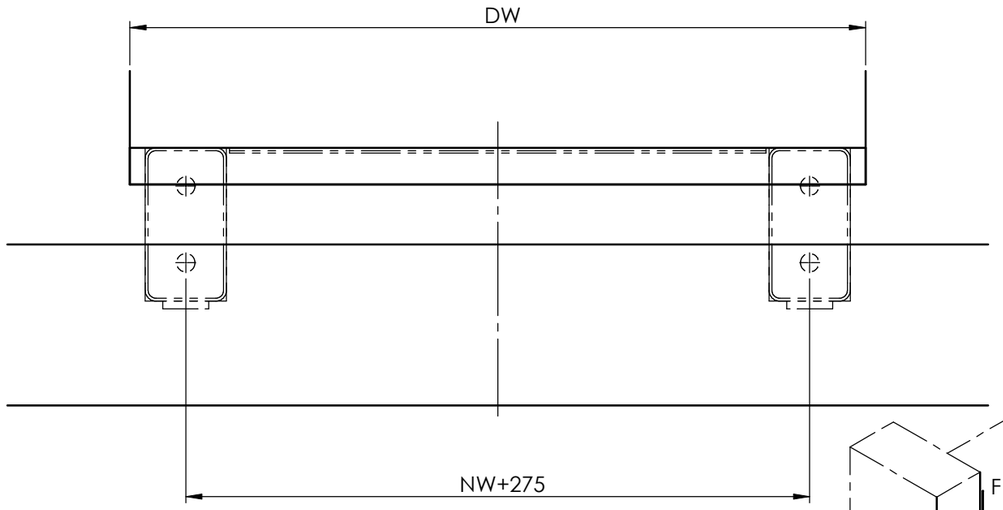

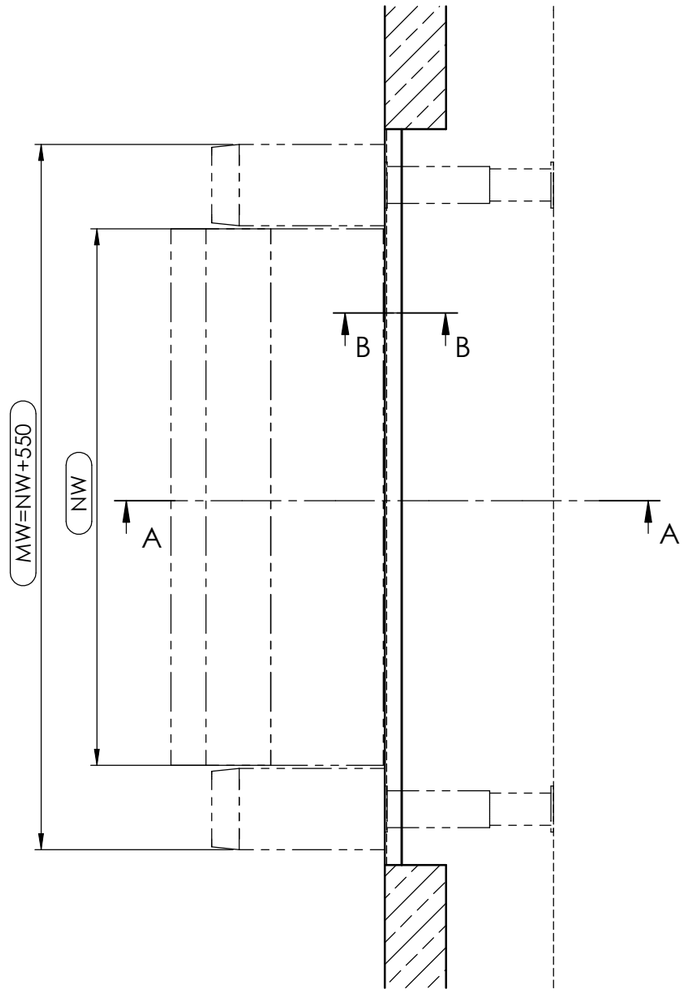

B-B
1 : 10

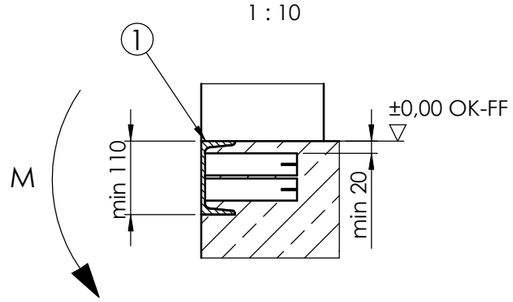

Load

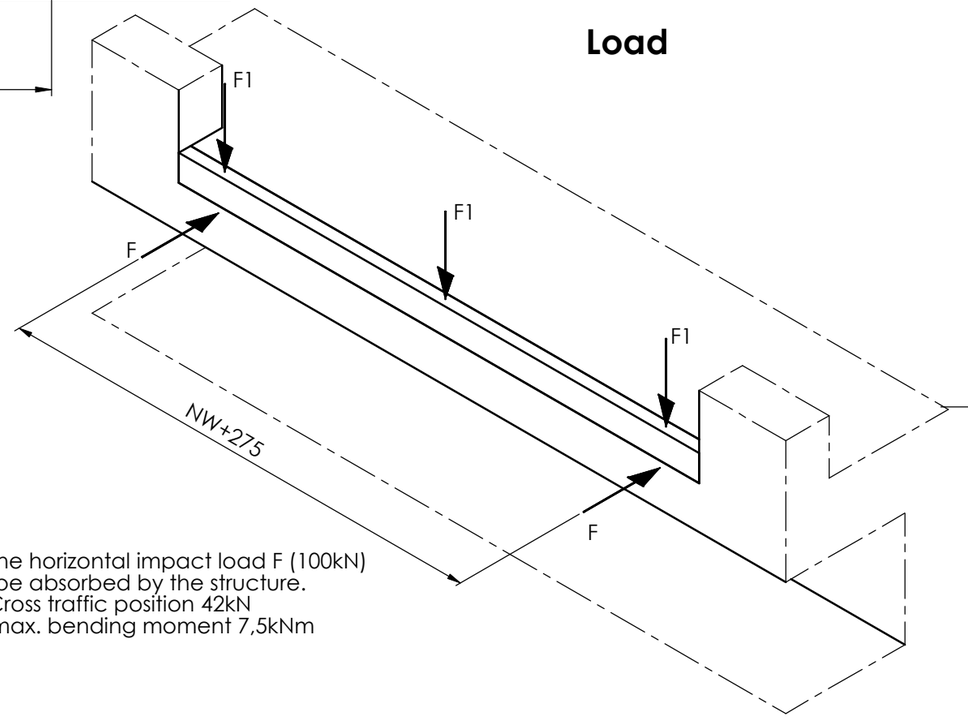

F = The horizontal impact load F (100kN) must be absorbed by the structure.
F1 = Cross traffic position 42kN
M = max. bending moment 7,5kNm

NW	MW
1750	2300
2000	2550
2250	2800

DH = Dock height
DW = Door width
OK-FF = Finish floor level
OK-H = Yard level
NW = Nominal width
MW = Loading ramp module width

by others
1 -Cast in frame (suggestion.: U140x60x7)

Attention
- Do not deviate from the mesurements given
- The corners of the pit must be square (diagonals must be equal)
- The preperation of the pit and the dowels by others

ABMESSUNGEN IN MM

DO NOT SCALE DRAWING

REVISION

MATERIAL:

	NAME	SIGNATURE	DATE
DRAWN	R. Gąciarz		2010-11-15
CHK'D	J. Rypel		
APPV'D			
MFG			
Q.A			

PJP MAKRUM
Industrial Group
PJP MAKRUM S.A.
Plac Kościeleckich 3
85-033 Bydgoszcz
POLAND

TITLE:

Leveller PECO S

DWG NO. EPS.00

A3

SCALE:1:20

EN